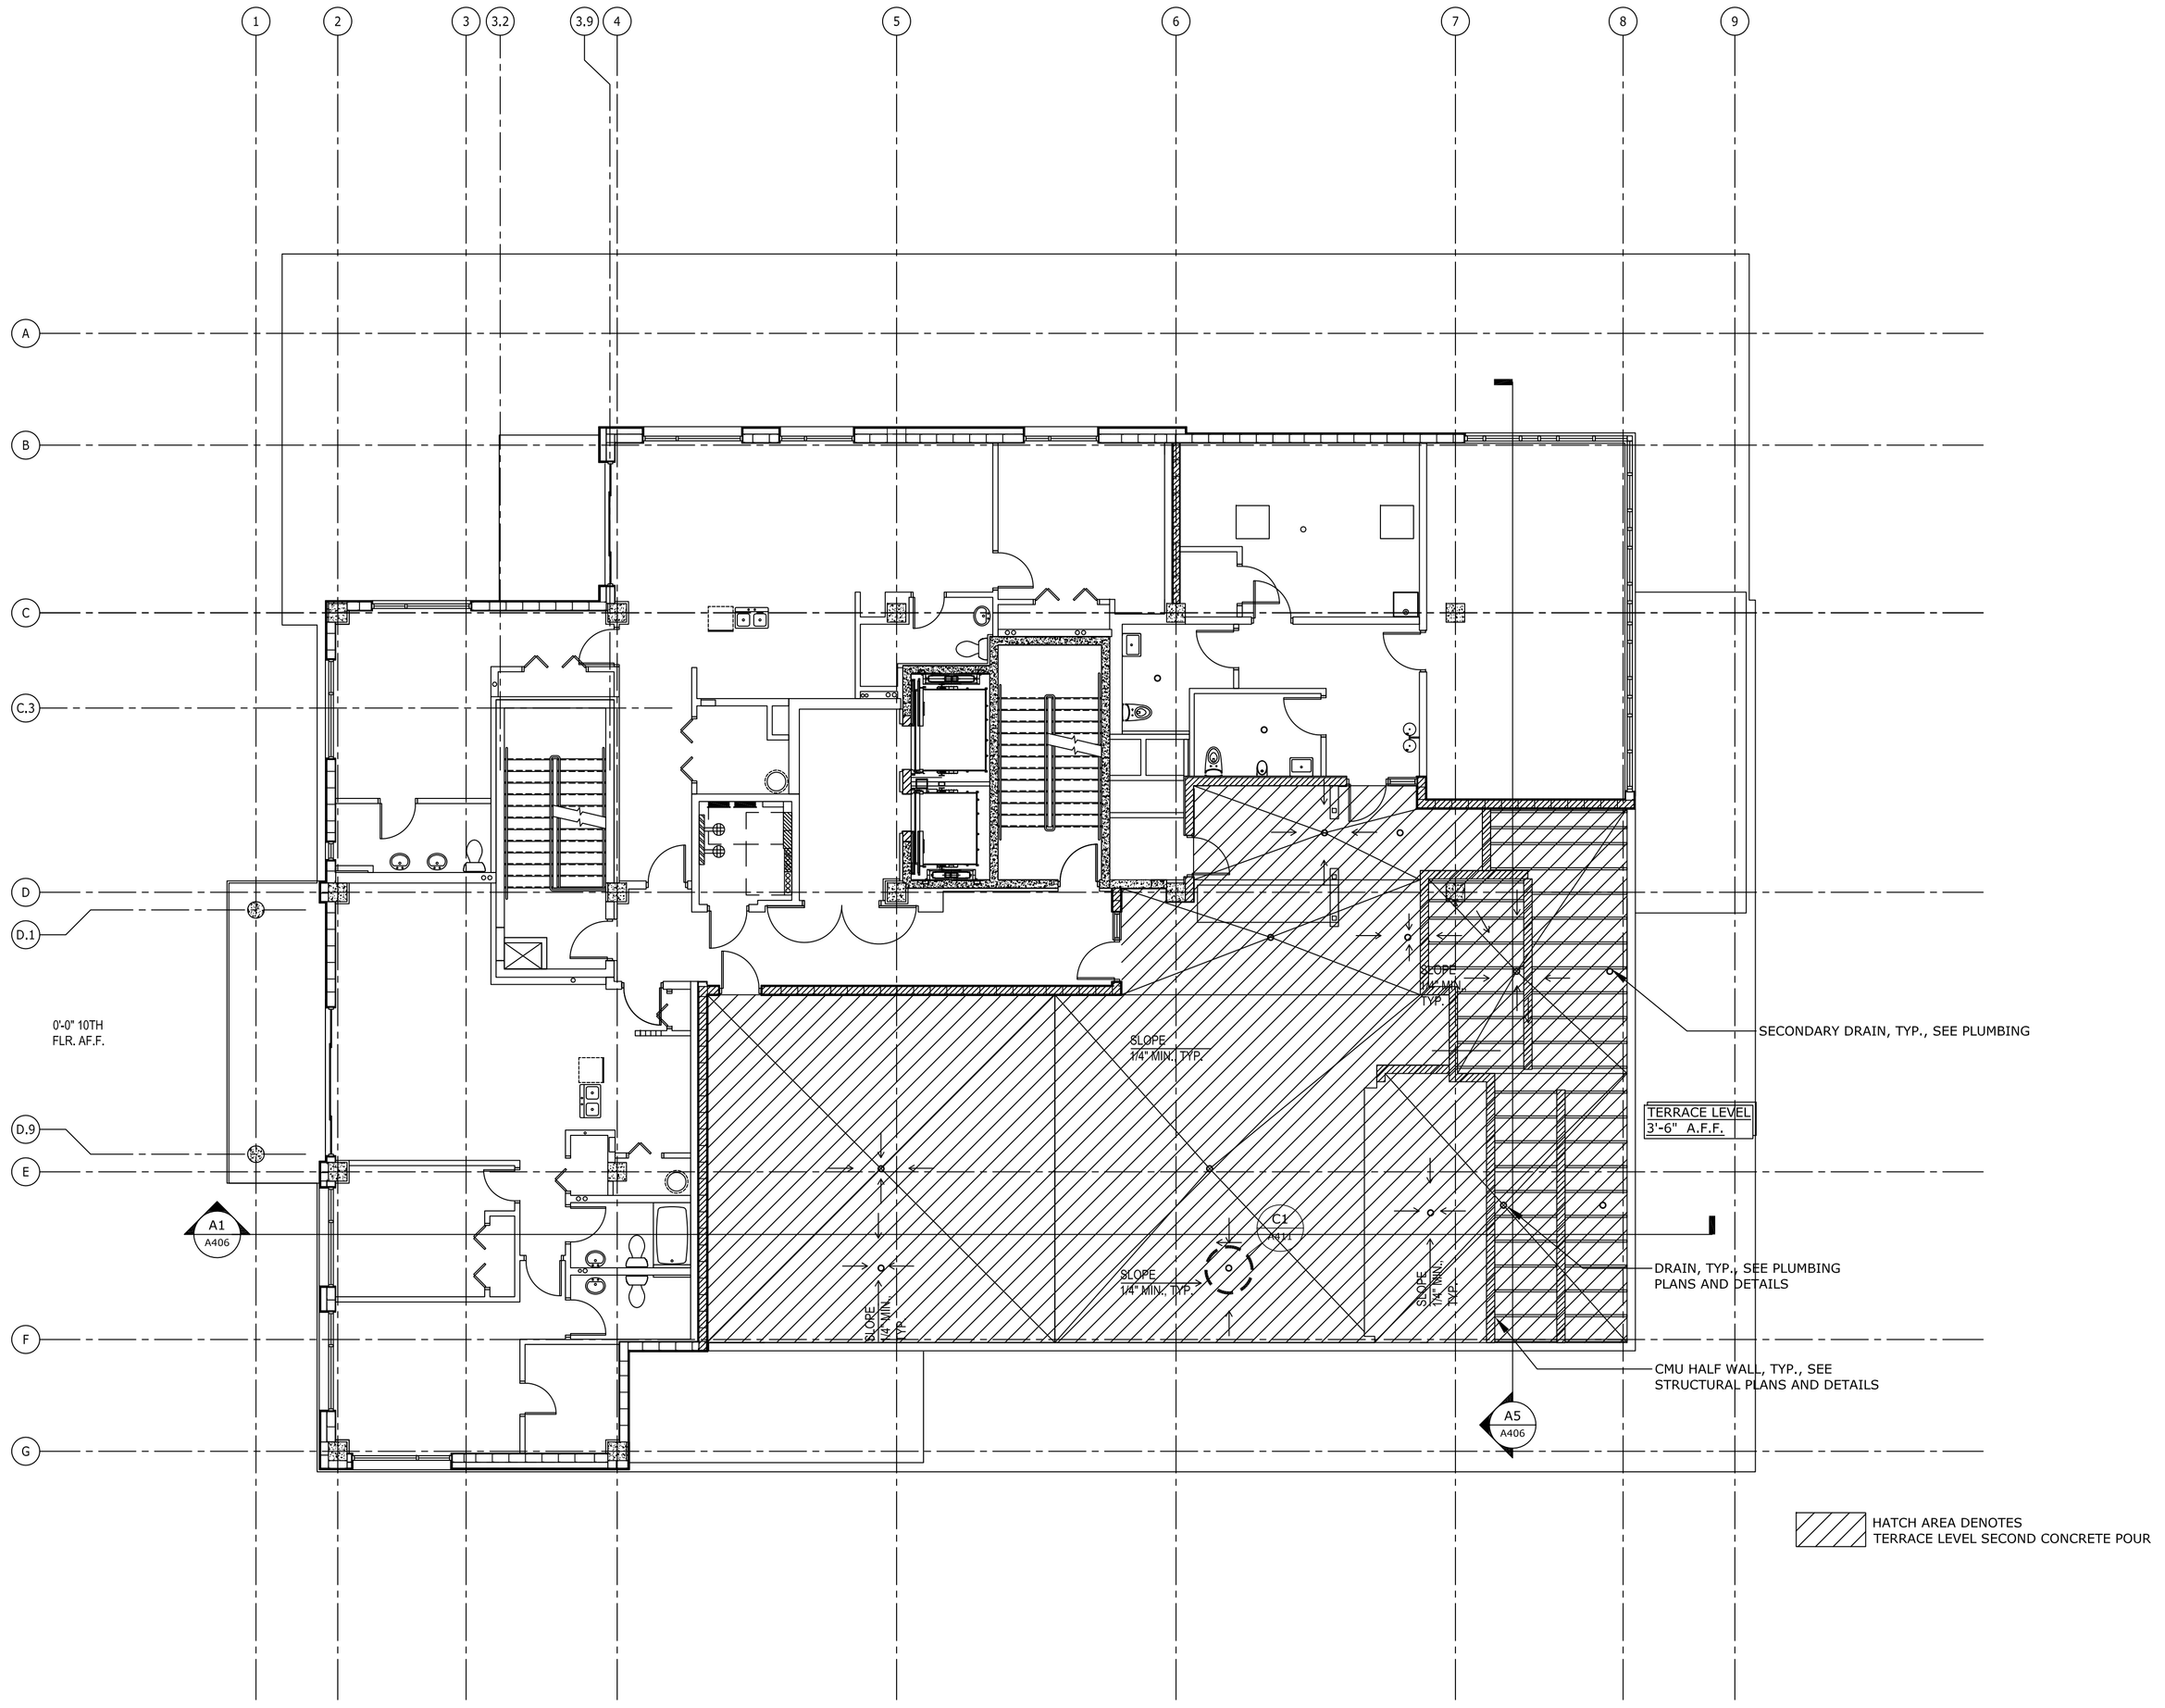

A1 TENTH FLOOR PLAN - (LOWER TERRACE)

1/8" = 1'-0"

GENERAL NOTES

ALL IDEAS, DESIGNS, ARRANGEMENTS AND PLANS INDICATED OR REPRESENTED BY THIS DRAWING ARE OWNED BY AND THE PROPERTY OF BAKER BARRIOS ARCHITECTS, INC. AND WERE CREATED, EVOLVED, AND DEVELOPED FOR USE ON AND IN CONNECTION WITH THE SPECIFIED PROJECT. NONE OF THE IDEAS, DESIGNS, ARRANGEMENTS OR PLANS SHALL BE USED BY OR DISCLOSED TO ANY PERSON, FIRM, OR CORPORATION FOR ANY PURPOSE WHATSOEVER WITHOUT THE WRITTEN PERMISSION OF BAKER BARRIOS ARCHITECTS, INC. WARNING: REPRODUCTION HEREOF IS A CRIMINAL OFFENSE UNDER 18 U.S.C. SEC. 506 UNAUTHORIZED DISCLOSURE MAY CONSTITUTE TRADE SECRET MISAPPROPRIATION IN VIOLATION OF 1.C.24-2-3.1 ET. SEQ. AND OTHER LAWS. THE IDEAS, ARRANGEMENTS AND DESIGNS DISCLOSED HEREIN MAY BE PATENTED OR BE THE SUBJECT OF PENDING PATENT AND / OR COPYRIGHT APPLICATION.

No.	Date	Revisions / Submissions	D.	CK.
	05/23/2014	BID SET	SLJ AMc.	DDT RKL
	01/XX/2015	V.E. CONCEPT		
	11/14/2014	PERMIT SET	SLJ AMc.	DDT RKL

TO THE BEST OF THE ARCHITECT'S OR ENGINEER'S KNOWLEDGE AND ABILITY, THE PLANS AND SPECIFICATIONS COMPLY WITH THE APPLICABLE MINIMUM BUILDING CODES.

David J. Del Tosto, AIA
AR 0091641

Baker Barrios
AA0002981 + LC26000427

100 E. MADISON STREET, SUITE 100
TAMPA, FLORIDA 33602

813 . 549 . 1900

INFO@BAKERBARRIOS.COM
BAKERBARRIOS.COM

THE SKYVIEW CONDOMINIUMS

400 CLEVELAND, LLC.
400 CLEVELAND STREET
CLEARWATER, FLORIDA 33755

TENTH FLOOR PLAN - LOWER TERRACE

PROJECT NO.: 130270.00

A108B